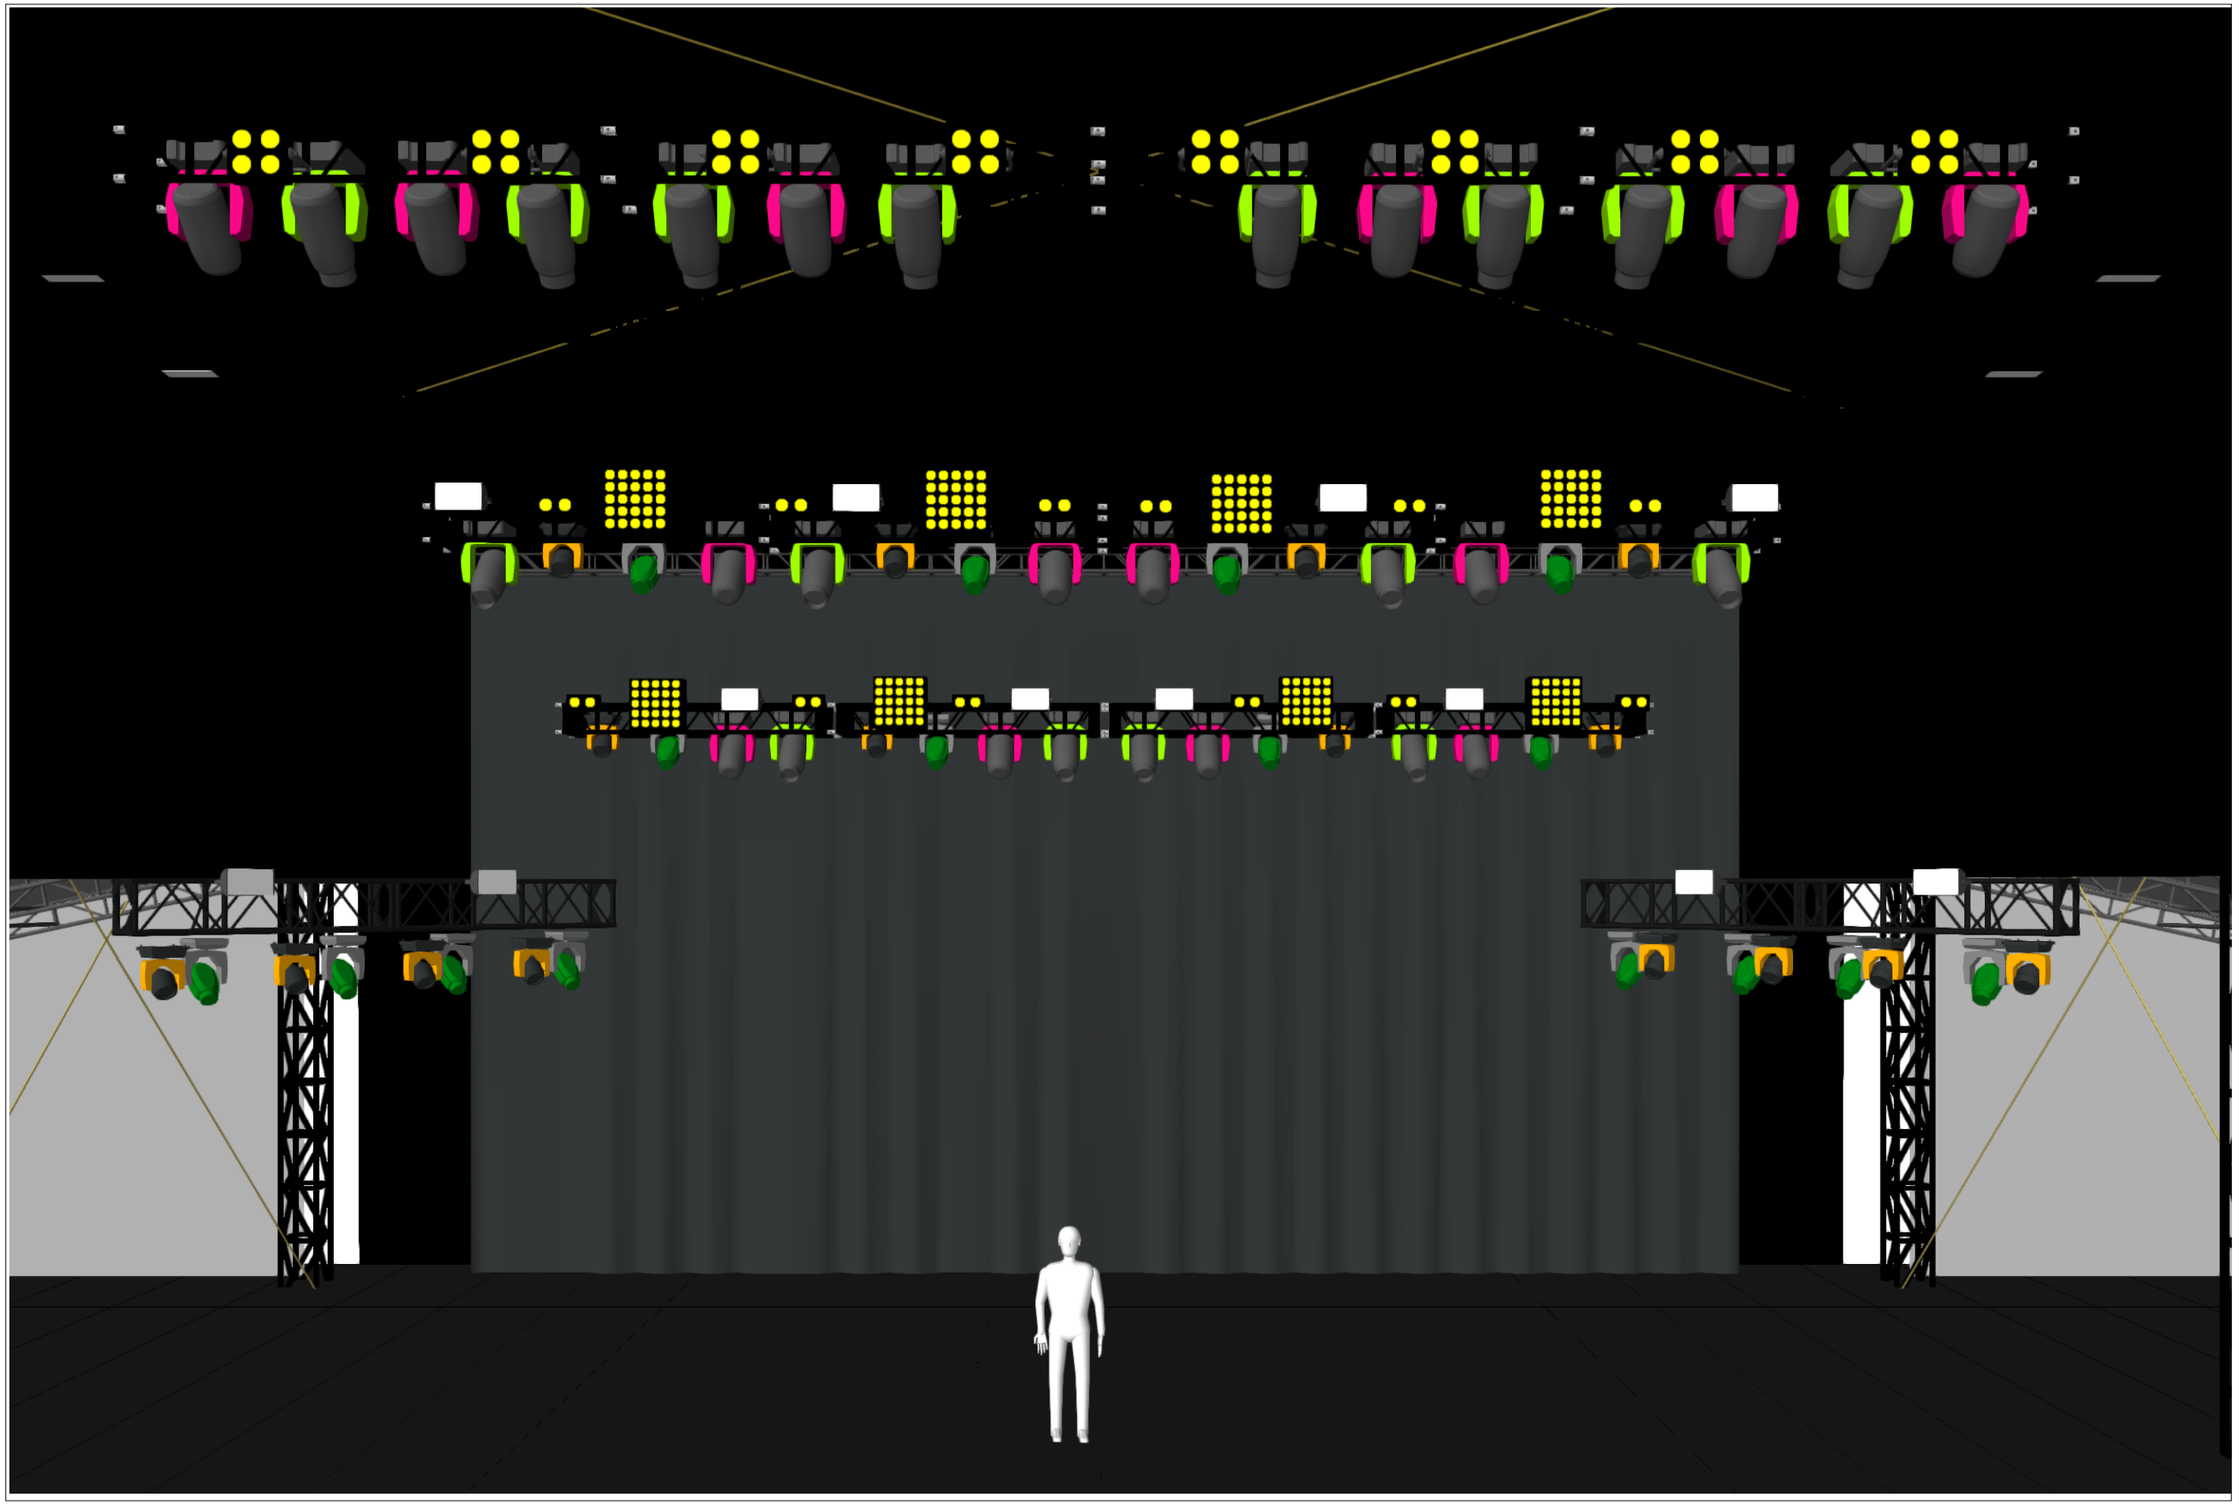

This is a representation of design concepts only! PGP takes no responsibility, and here with disclaims liability for the erection, engineering or use of any component or concept shown on this or any other drawing. It is the responsibility of the vending companies to erect this design using properly engineered and approved materials, components and methods, including but not limited to local building, fire & safety codes, and all applicable O.S.H.A. standards.
All concepts, idea's and design elements shown on this drawing and any other documentation are the exclusive intellectual property of PGP and may only be used for this project.
Any other us is prohibited, unless express written permission has been granted by PGP.
Review or use of this document implies acceptance of the above terms and conditions.

Main Stage Concept (front)

PGP Festival RIG
2019
Main Stage (A-Rig)

Drawing View	Light Plot
Designer	
Production Manager	Production
Crew Chief/Manager	Geddy
Account Rep.	
Drawn By	Geddy
	Geddy@PGPUSA.com
Venue	

Revision

No.	Date	Revision Notes

Page Size: 11"x17"	Drawing No.: 1 of 3
Scale: 0"-1/4"=1'-0"	
Job #: 0	Date: Feb 28th, 2019
File Name: festival_2019 (rev1.0)_working .vwx	

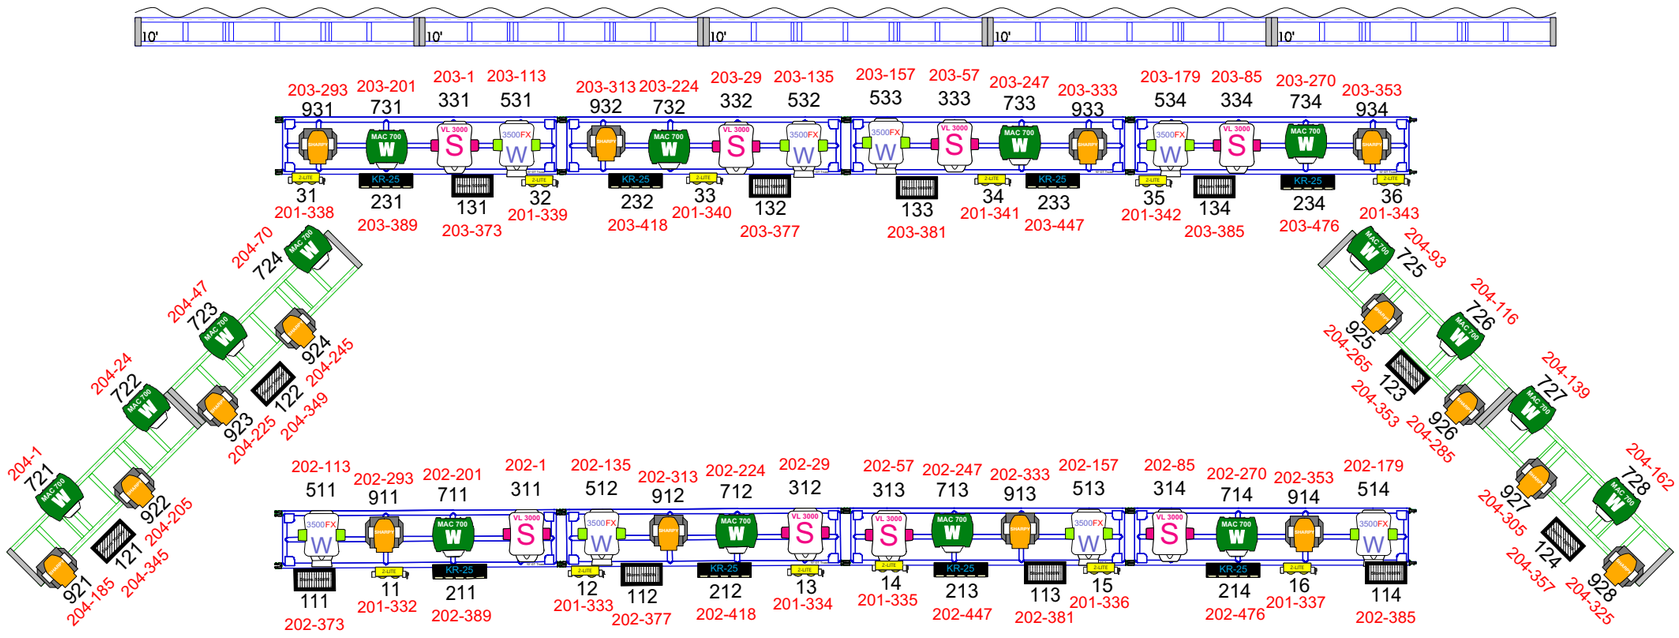

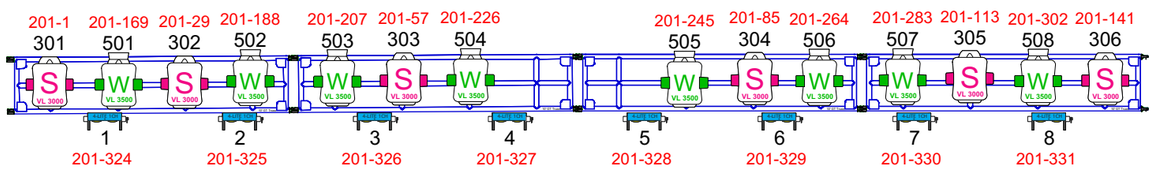

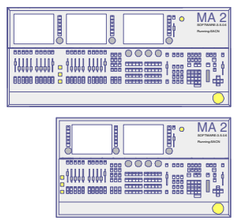

MovingLight: All Layers		
Qty	Sym	Type
14x		VL-3000 Spot
8x		VL-3500 Wash FX
8x		VL-3500 Wash
16x		MAC 700 WASH
16x		Sharpy
12x		Storm 1000
8x		KR-25

Conventional: All Layers		
Qty	Sym	Type
12x		2 Light Mole
8x		4 Light Mole

This is a representation of design concepts only! PGP takes no responsibility, and here with disclaims liability for the erection, engineering or use of any component or concept shown on this or any other drawing. It is the responsibility of the vending companies to erect this design using properly engineered and approved materials, components and methods, including but not limited to local building, fire & safety codes, and all applicable O.S.H.A. standards.
All concepts, idea's and design elements shown on this drawing and any other documentation are the exclusive intellectual property of PGP and may only be used for this project.
Any other us is prohibited, unless express written permission has been granted by PGP.
Review or use of this document implies acceptance of the above terms and conditions.

PREMIER GLOBAL PRODUCTION CO., INC.

Main Stage Lighting

PGP Festival RIG
2019
Main Stage (A-Rig)

Drawing View: Top view Lighting
Designer:
Production Manager: Production
Crew Chief/Manager: Geddy
Account Rep.:
Drawn By: Geddy (Geddy@PGPUSA.com)
Venue:

Revision

No.	Date	Revision Notes

Page Size: 11"x17"
Drawing No.: 2 of 3
Scale: 0'-1/4"=1'-0"
Job #: 0
Date: Feb 28th, 2019
File Name: festival_2019 [rev1a]_working .vwx

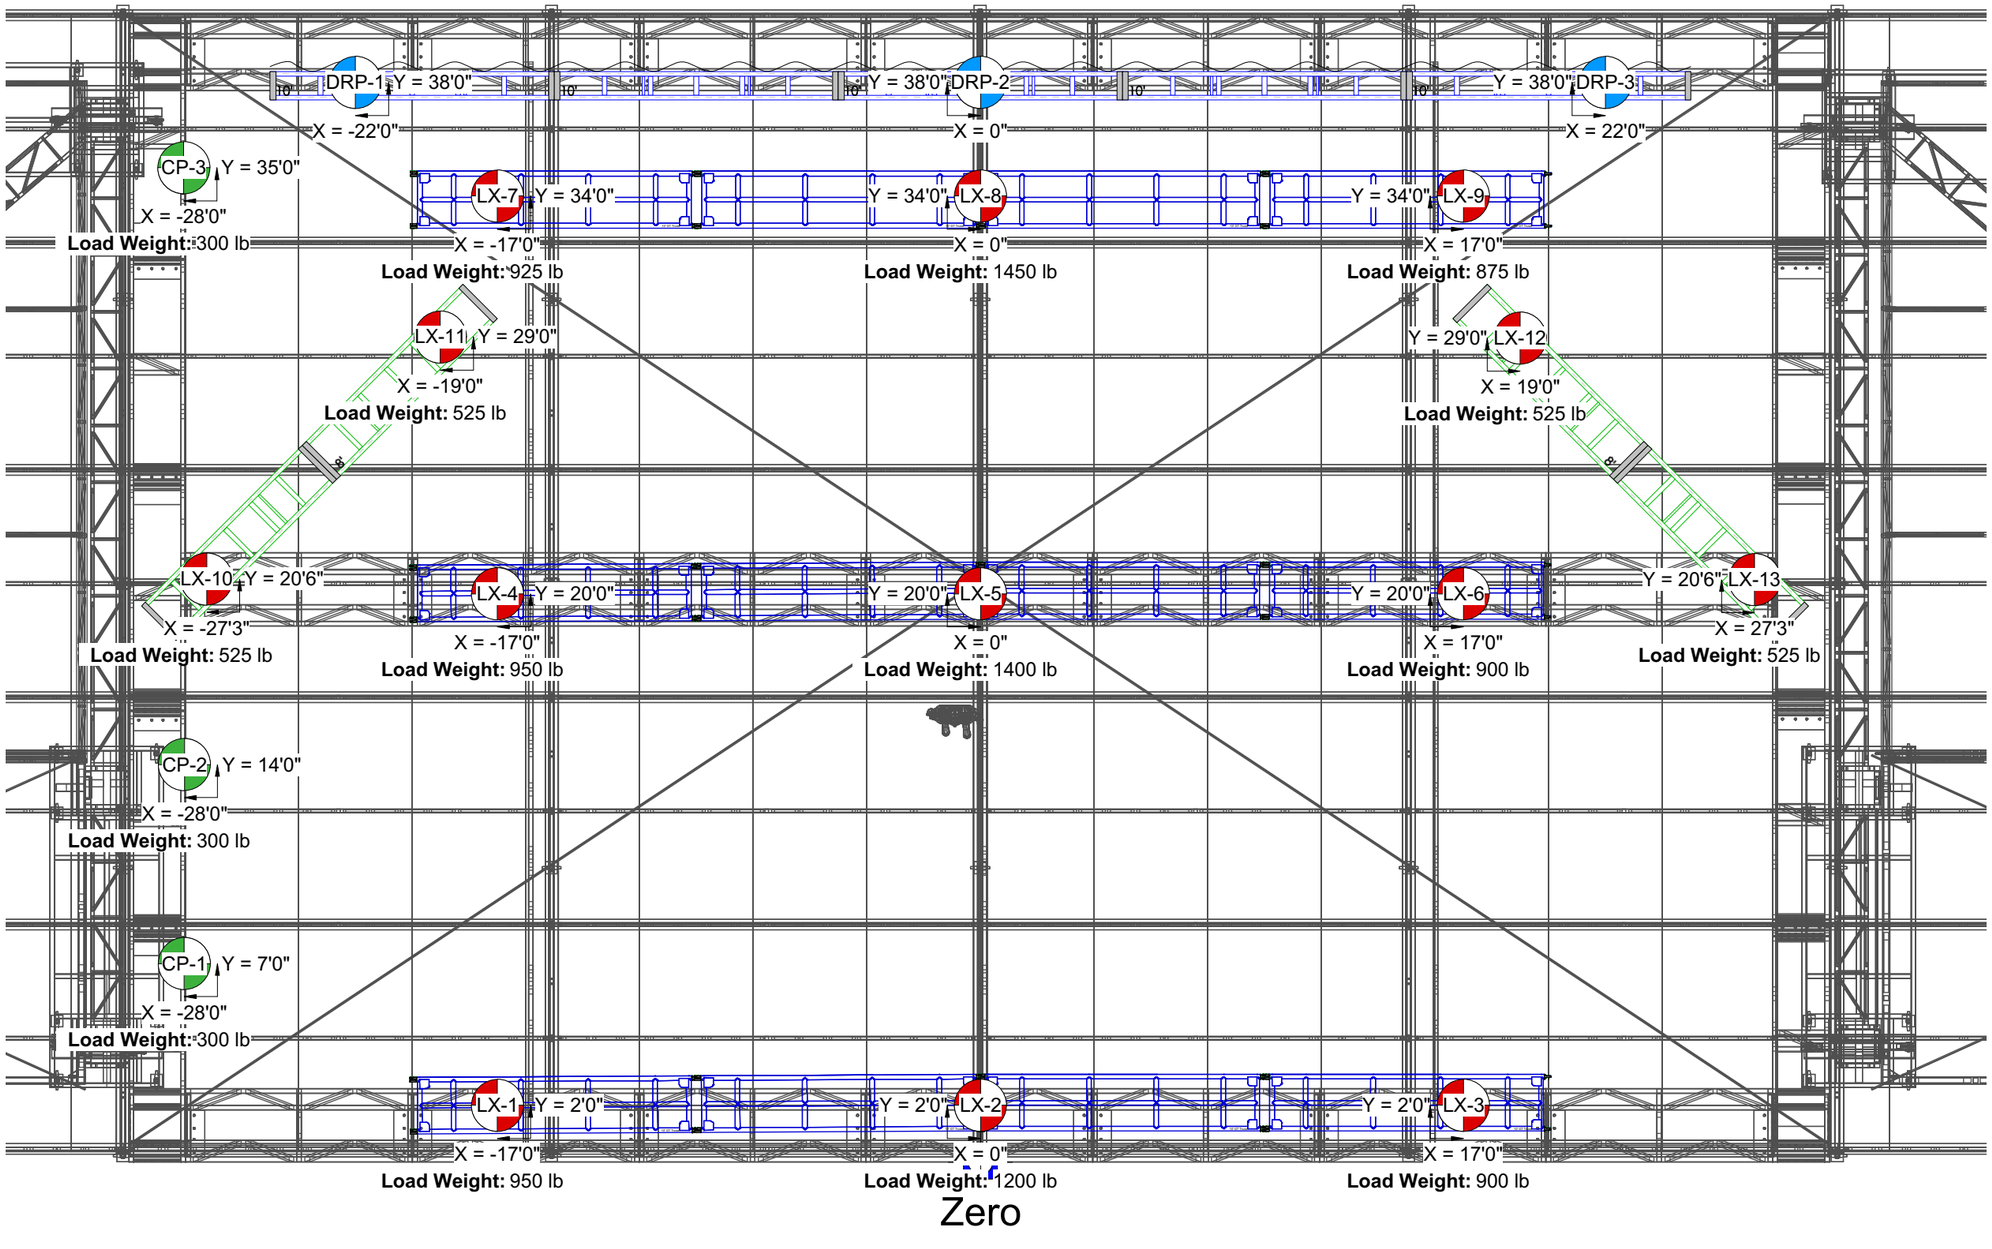

Zero

This is a representation of design concepts only! PGP takes no responsibility, and here with disclaims liability for the erection, engineering or use of any component or concept shown on this or any other drawing. It is the responsibility of the vending companies to erect this design using properly engineered and approved materials, components and methods, including but not limited to local building, fire & safety codes, and all applicable O.S.H.A. standards.
All concepts, idea's and design elements shown on this drawing and any other documentation are the exclusive intellectual property of PGP and may only be used for this project.
Any other us is prohibited, unless express written permission has been granted by PGP.
Review or use of this document implies acceptance of the above terms and conditions.

Main Stage Rigging

PGP Festival RIG
2019
Main Stage (A-Rig)

Drawing View: top view Rigging
Designer:
Production Manager: Production
Crew Chief: Manager Geddy
Account Rep.
Drawn By: Geddy
Geddy@PGPUSA.com
Venue:

Revision

No.:	Date	Revision Notes

Page Size: 17"x17"
Drawing No.: 3 of 3
Scale: 0'-1/4"=1'-0"
Job #: 0
Date: Feb 28th, 2019
File Name: festival_2019 [rev/o]_working .vwx